
PDF-XChange Viewer Click to buy NOW! www.docu-track.com

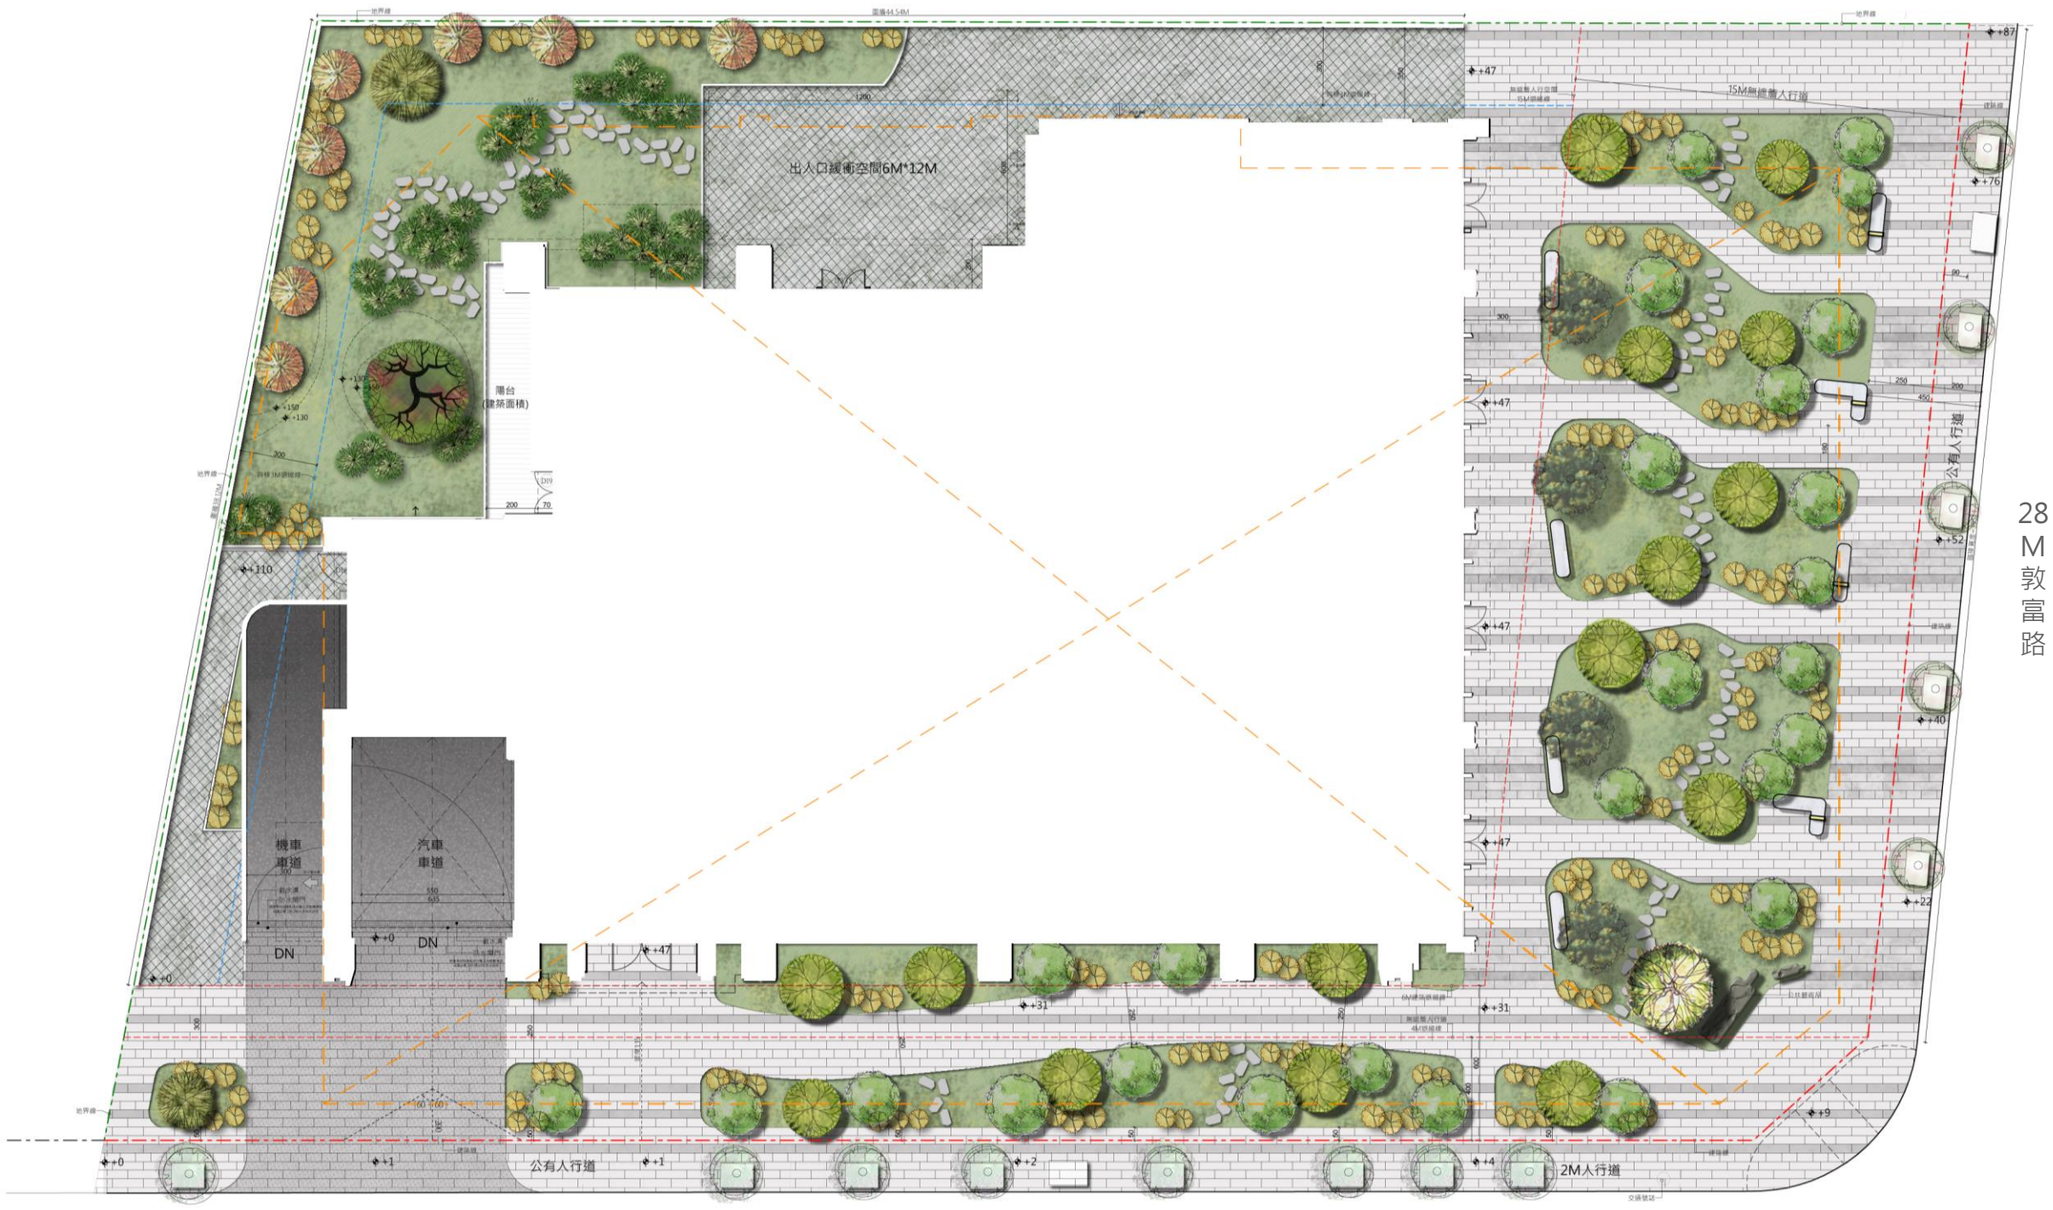

1F平面圖