
PDF-XChange Viewer Click to buy NOW! www.docu-track.com

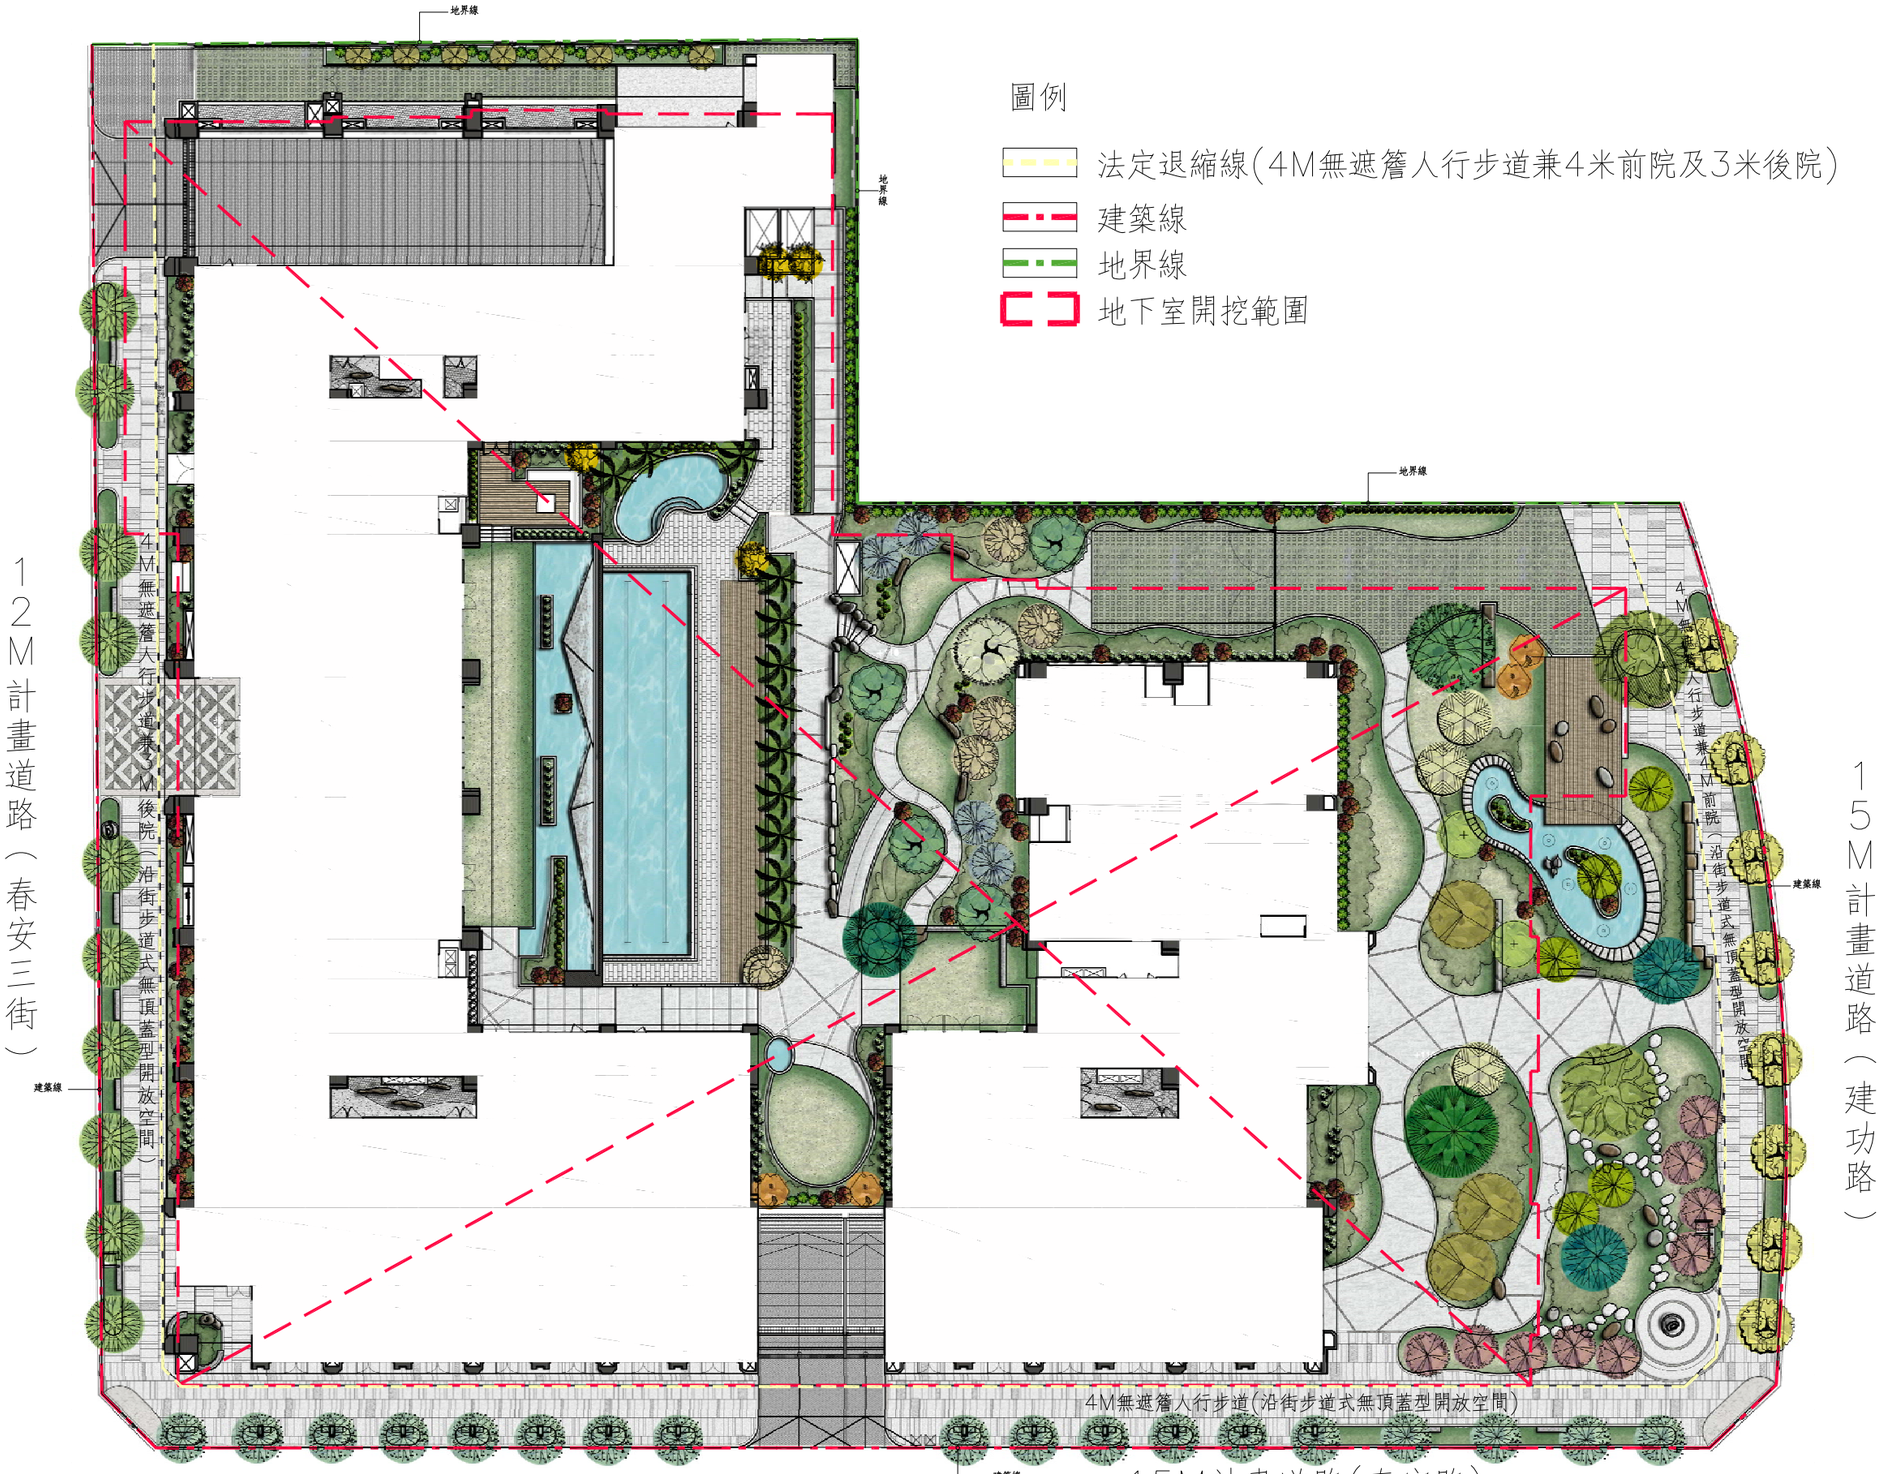

壹層景觀平面圖 Scale=1/400