
PDF-XChange Viewer Click to buy NOW! www.docu-track.com

玖、附錄

壹層景觀配置平面圖

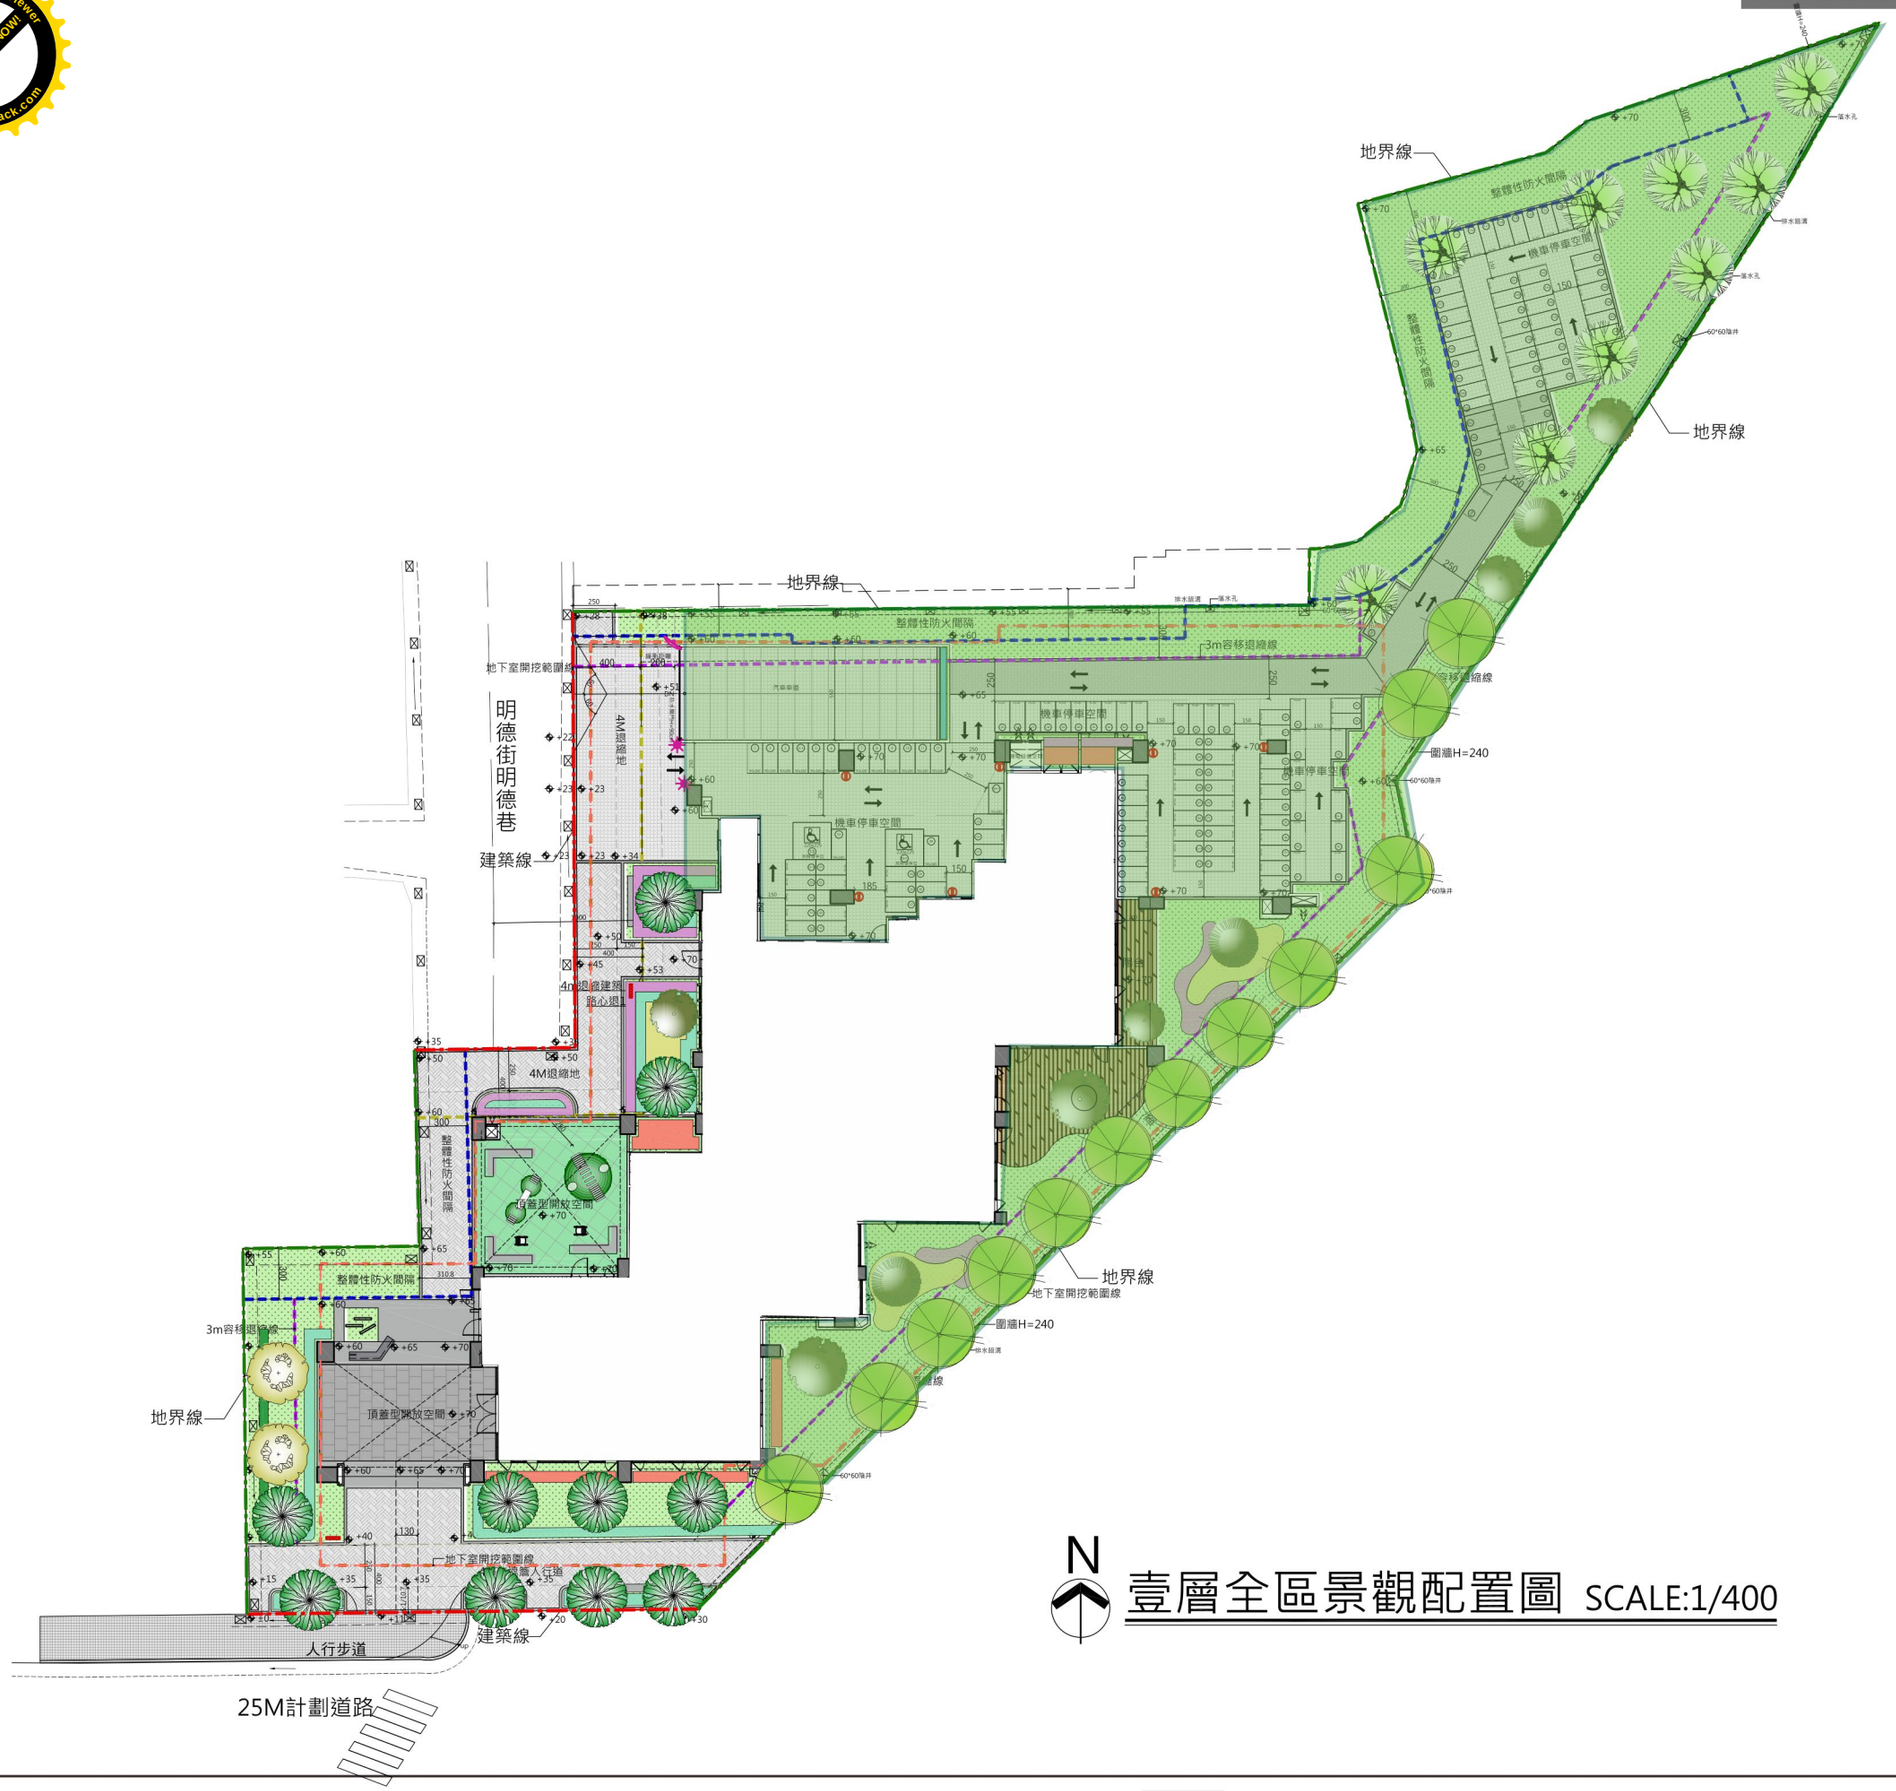

N

壹層全區景觀配置圖 SCALE:1/400