
PDF-XChange Viewer Click to buy NOW! www.docu-track.com

2. 壹層景觀平面圖

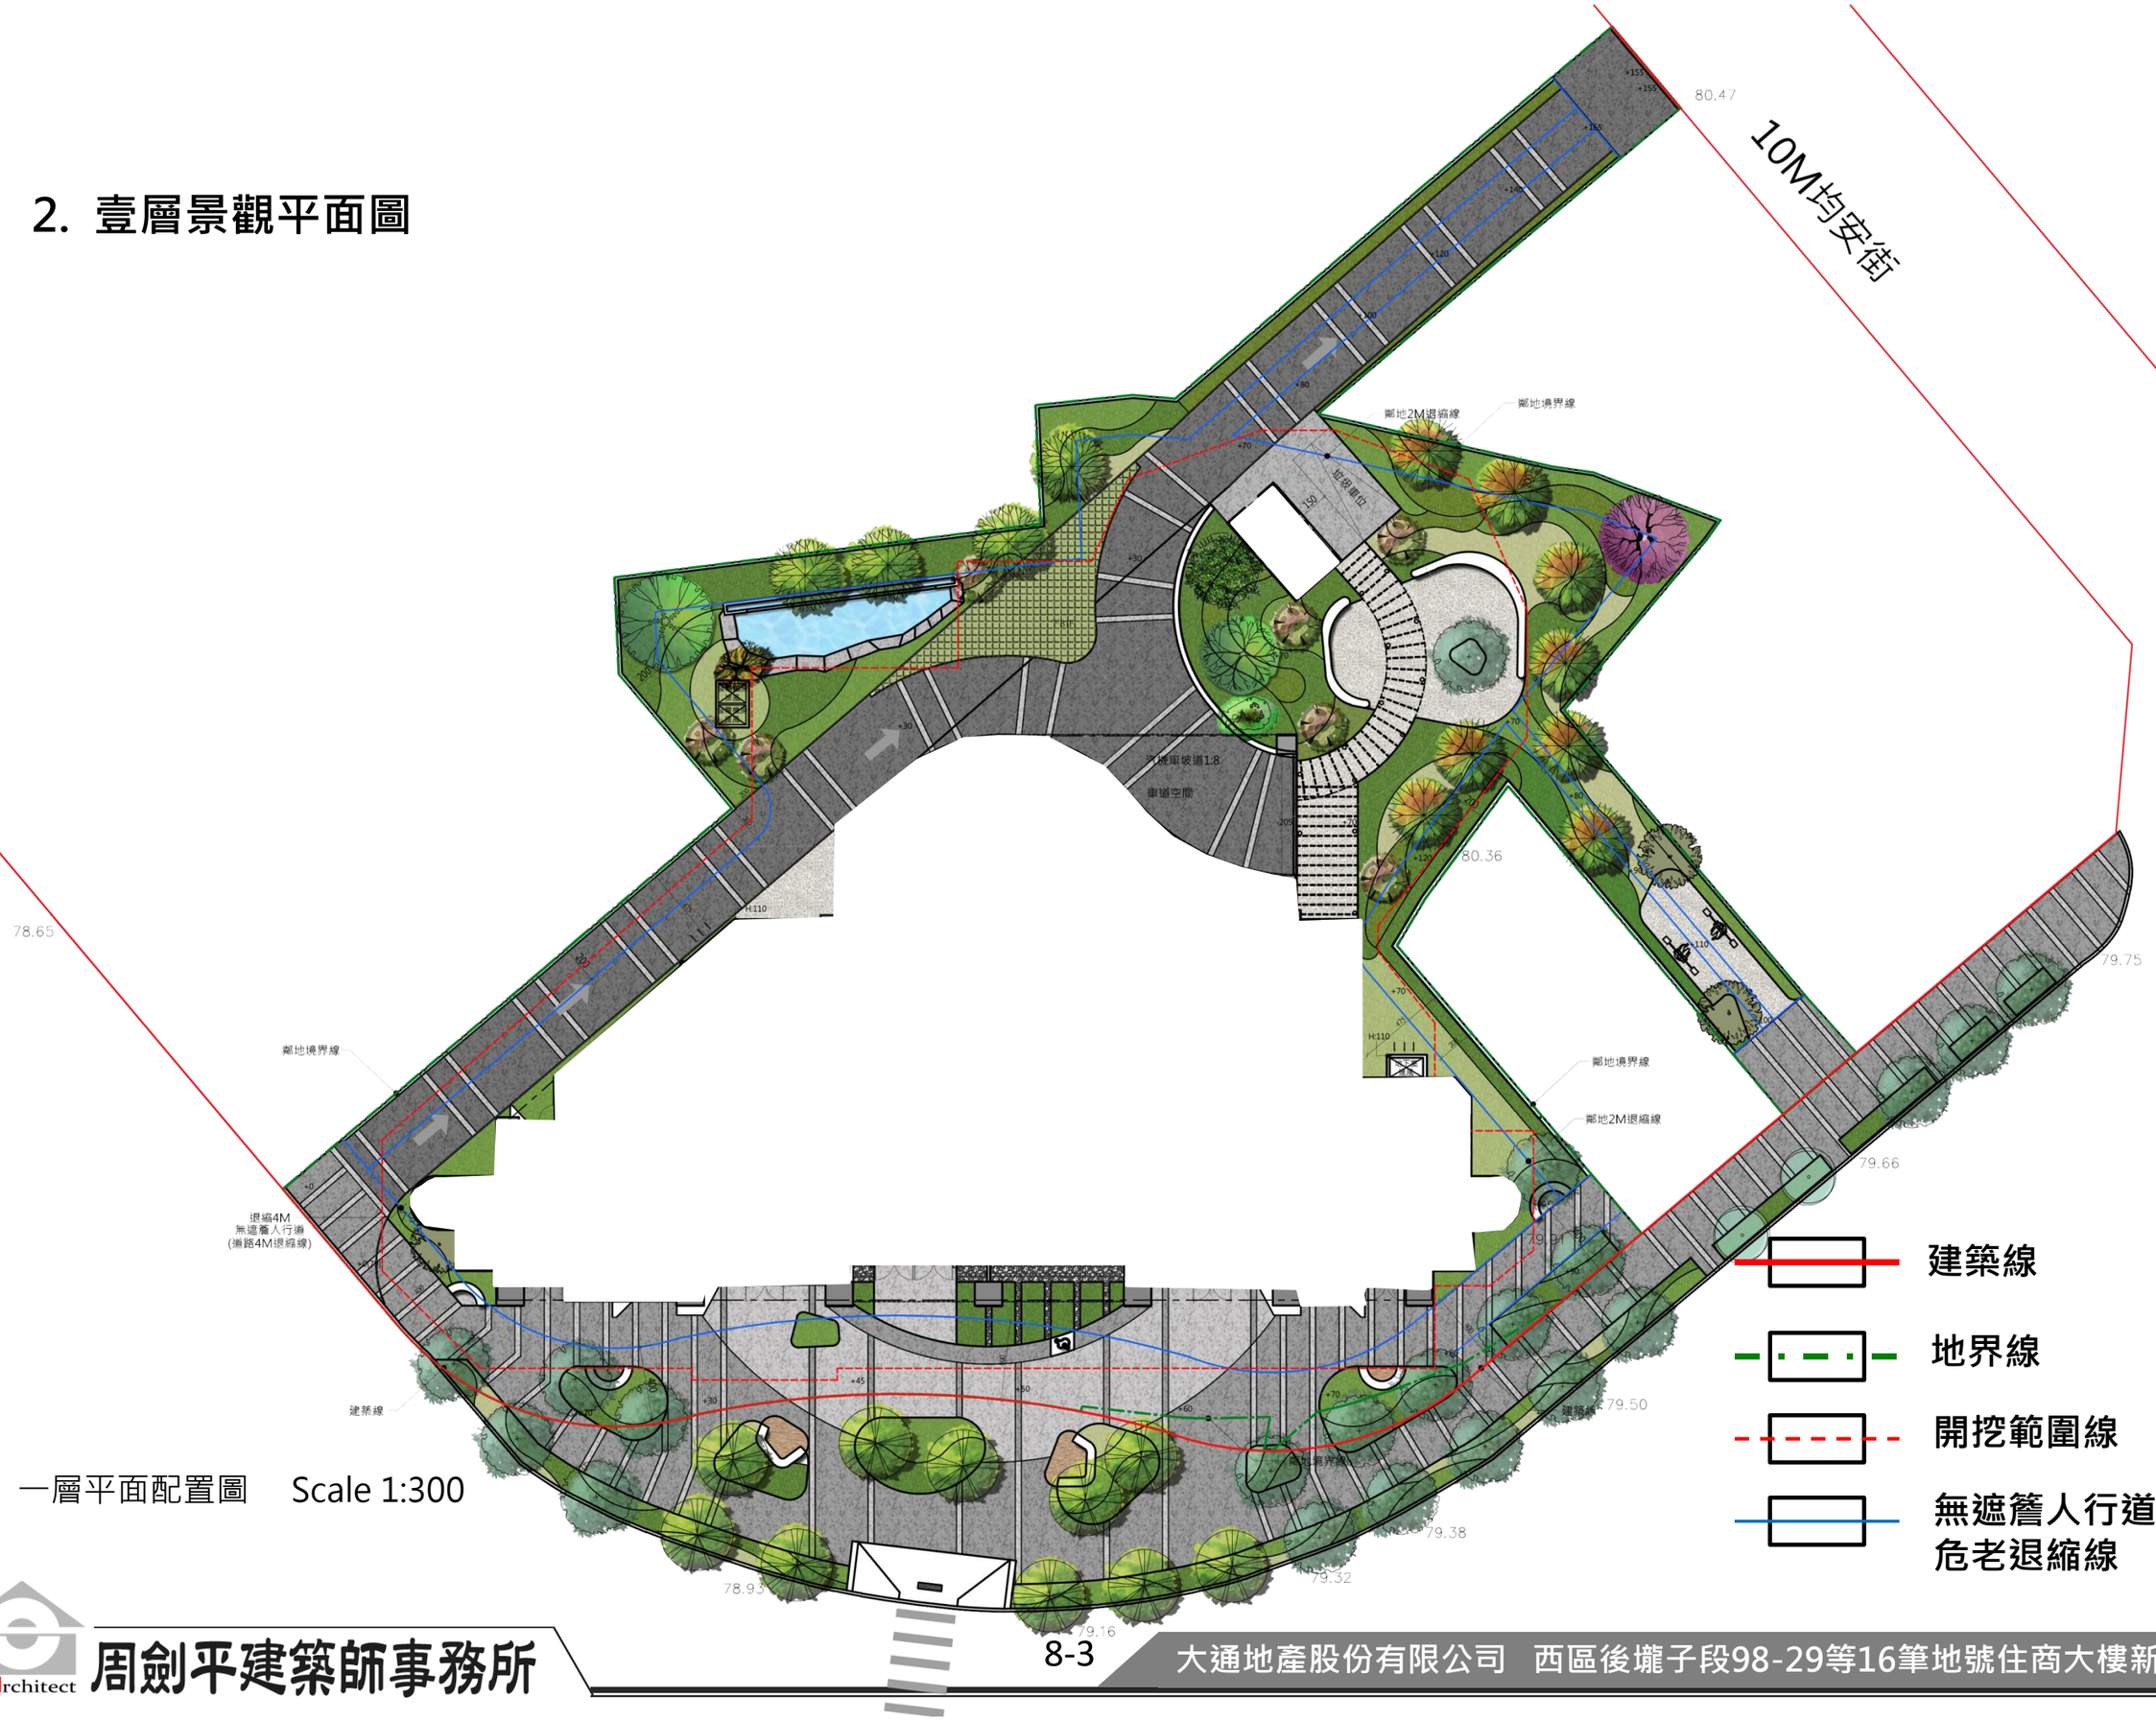

一層平面配置圖　Scale 1:300